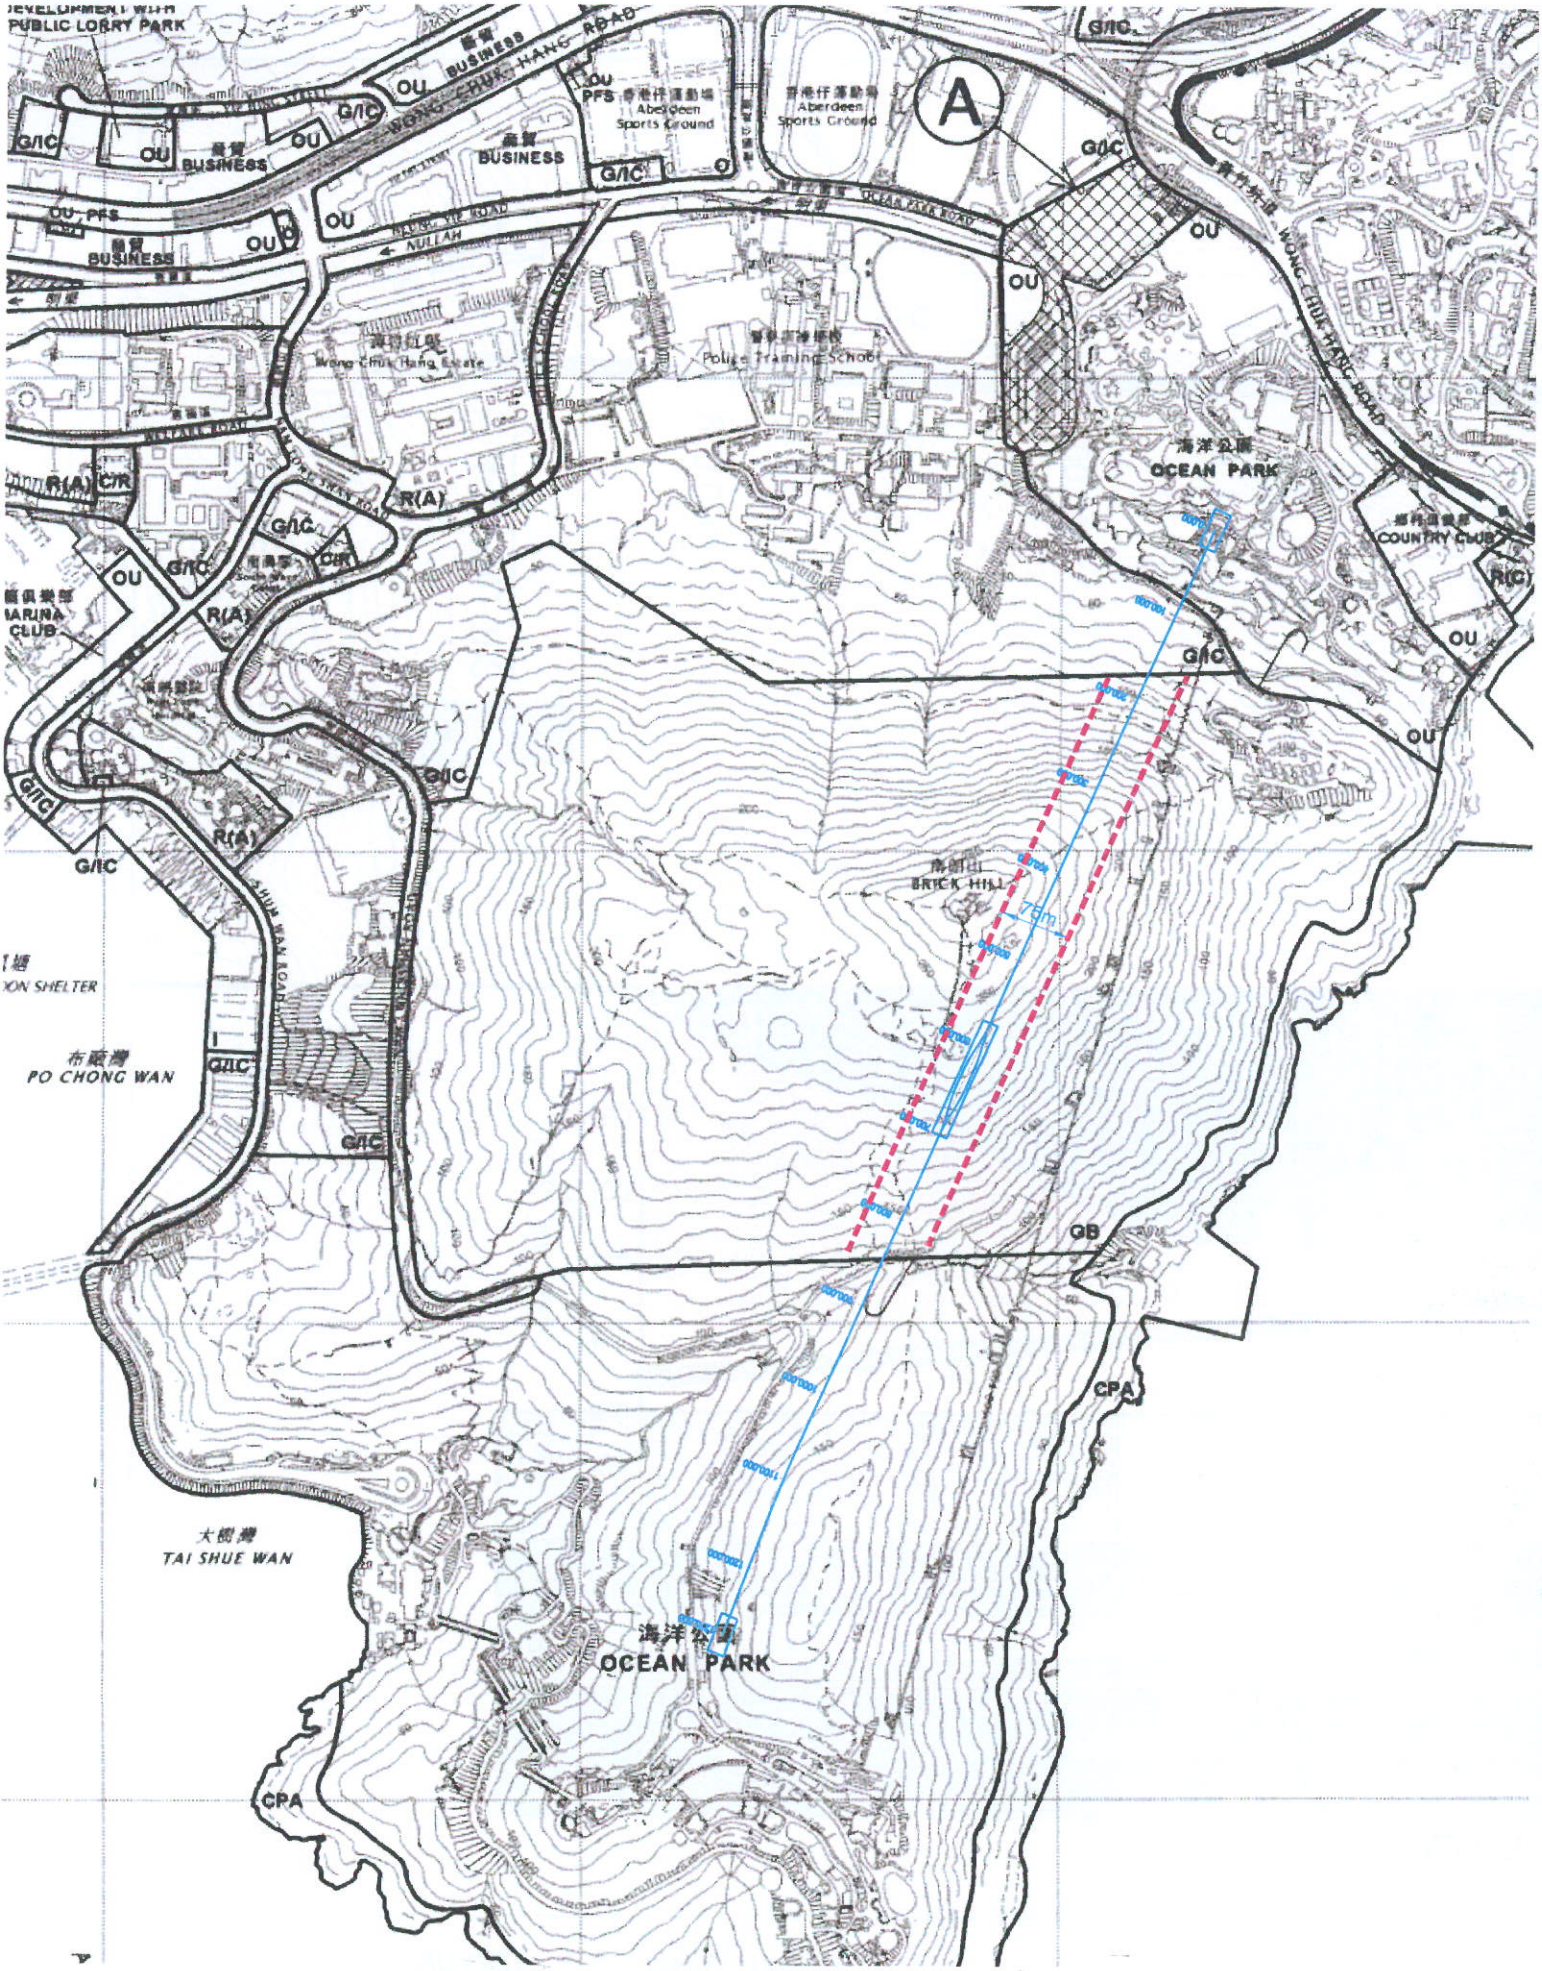

Figure S16-1 The Proposed Funicular Alignment and the Extent of Underground Reserve